


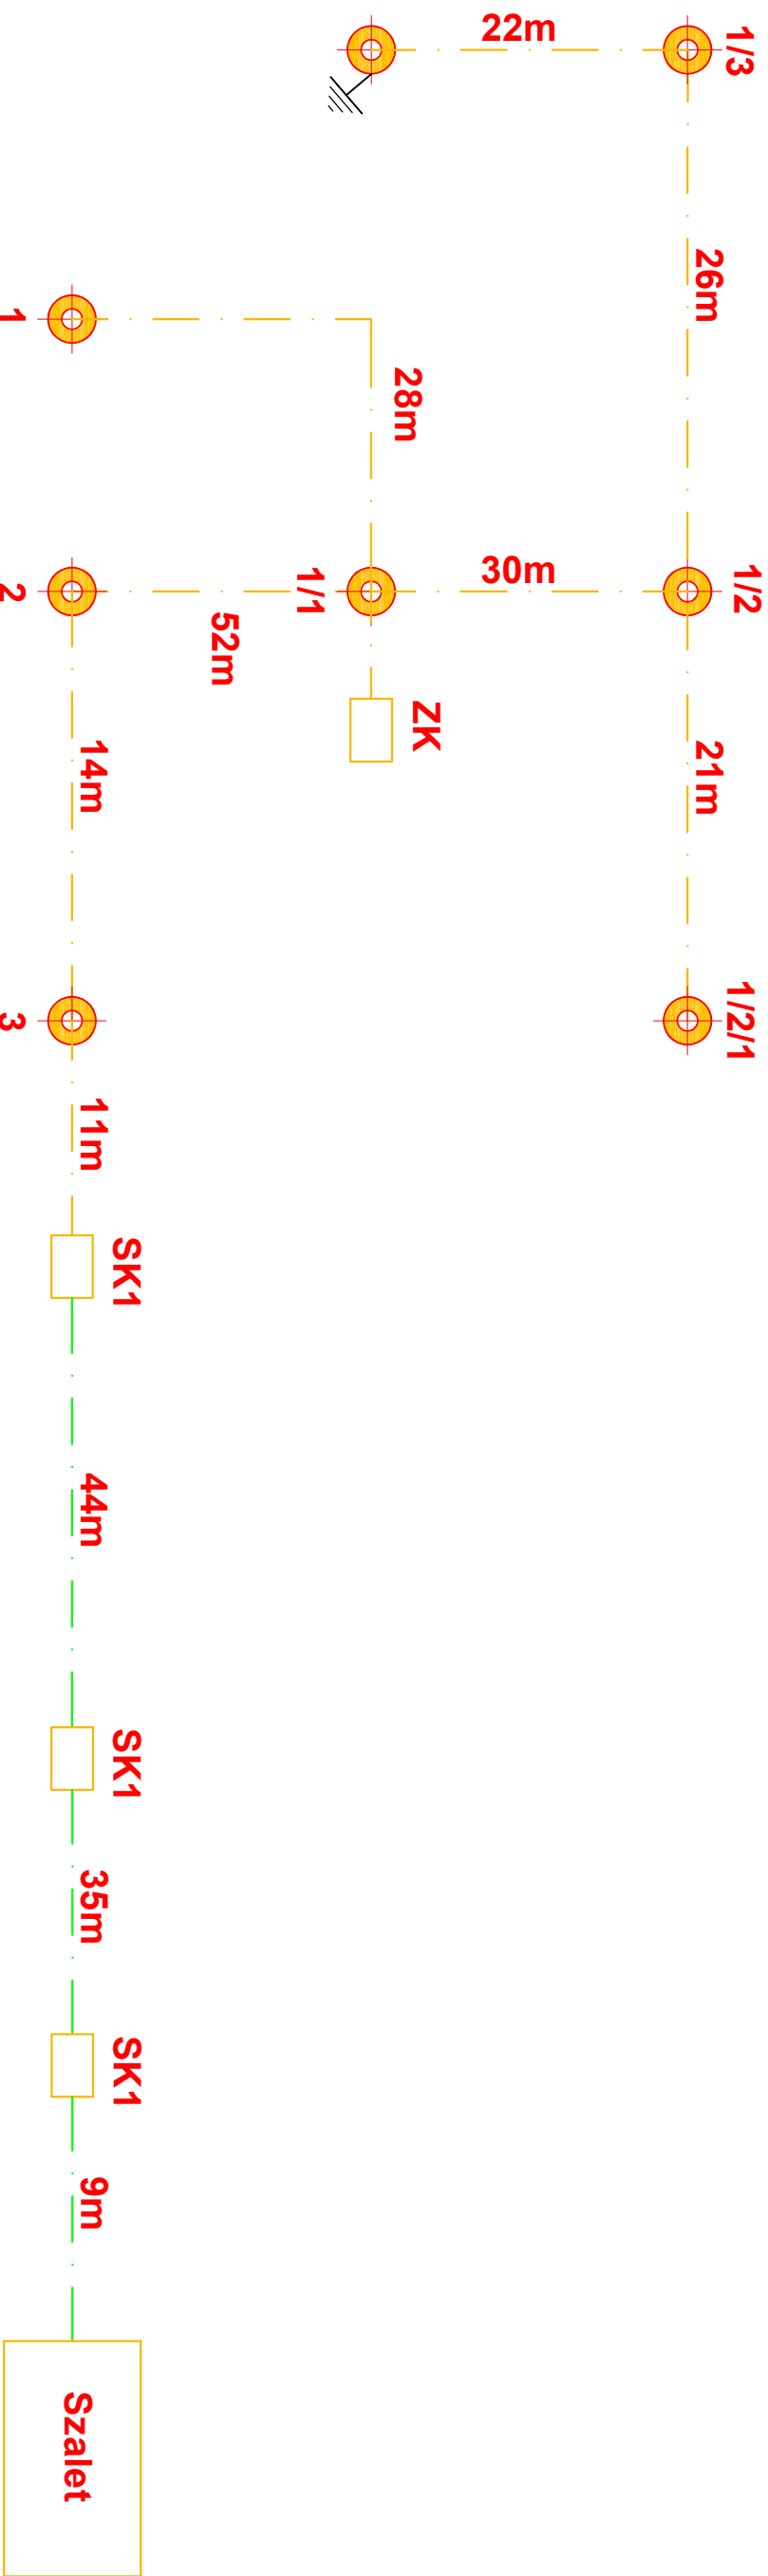

proj. HDPE 44/4,2

istn. HDPE 16/14,6 + 2xHDPE 40/3 + 2xHDPE44/4,2

HDPE 44/4,2

